



- Notes
- This drawing has been prepared in accordance with the scope of RAAMP's appointment with its client and is subject to the terms and conditions of that appointment. RAAMP accepts no liability for any use of this document other than by its client and only for the purposes for which it was prepared and provided.
 - If received electronically, it is the recipient's responsibility to print to correct scale. Only written dimensions should be used.
 - Where applicable Ordnance Survey (c) Crown Copyright 2023
- All rights reserved.

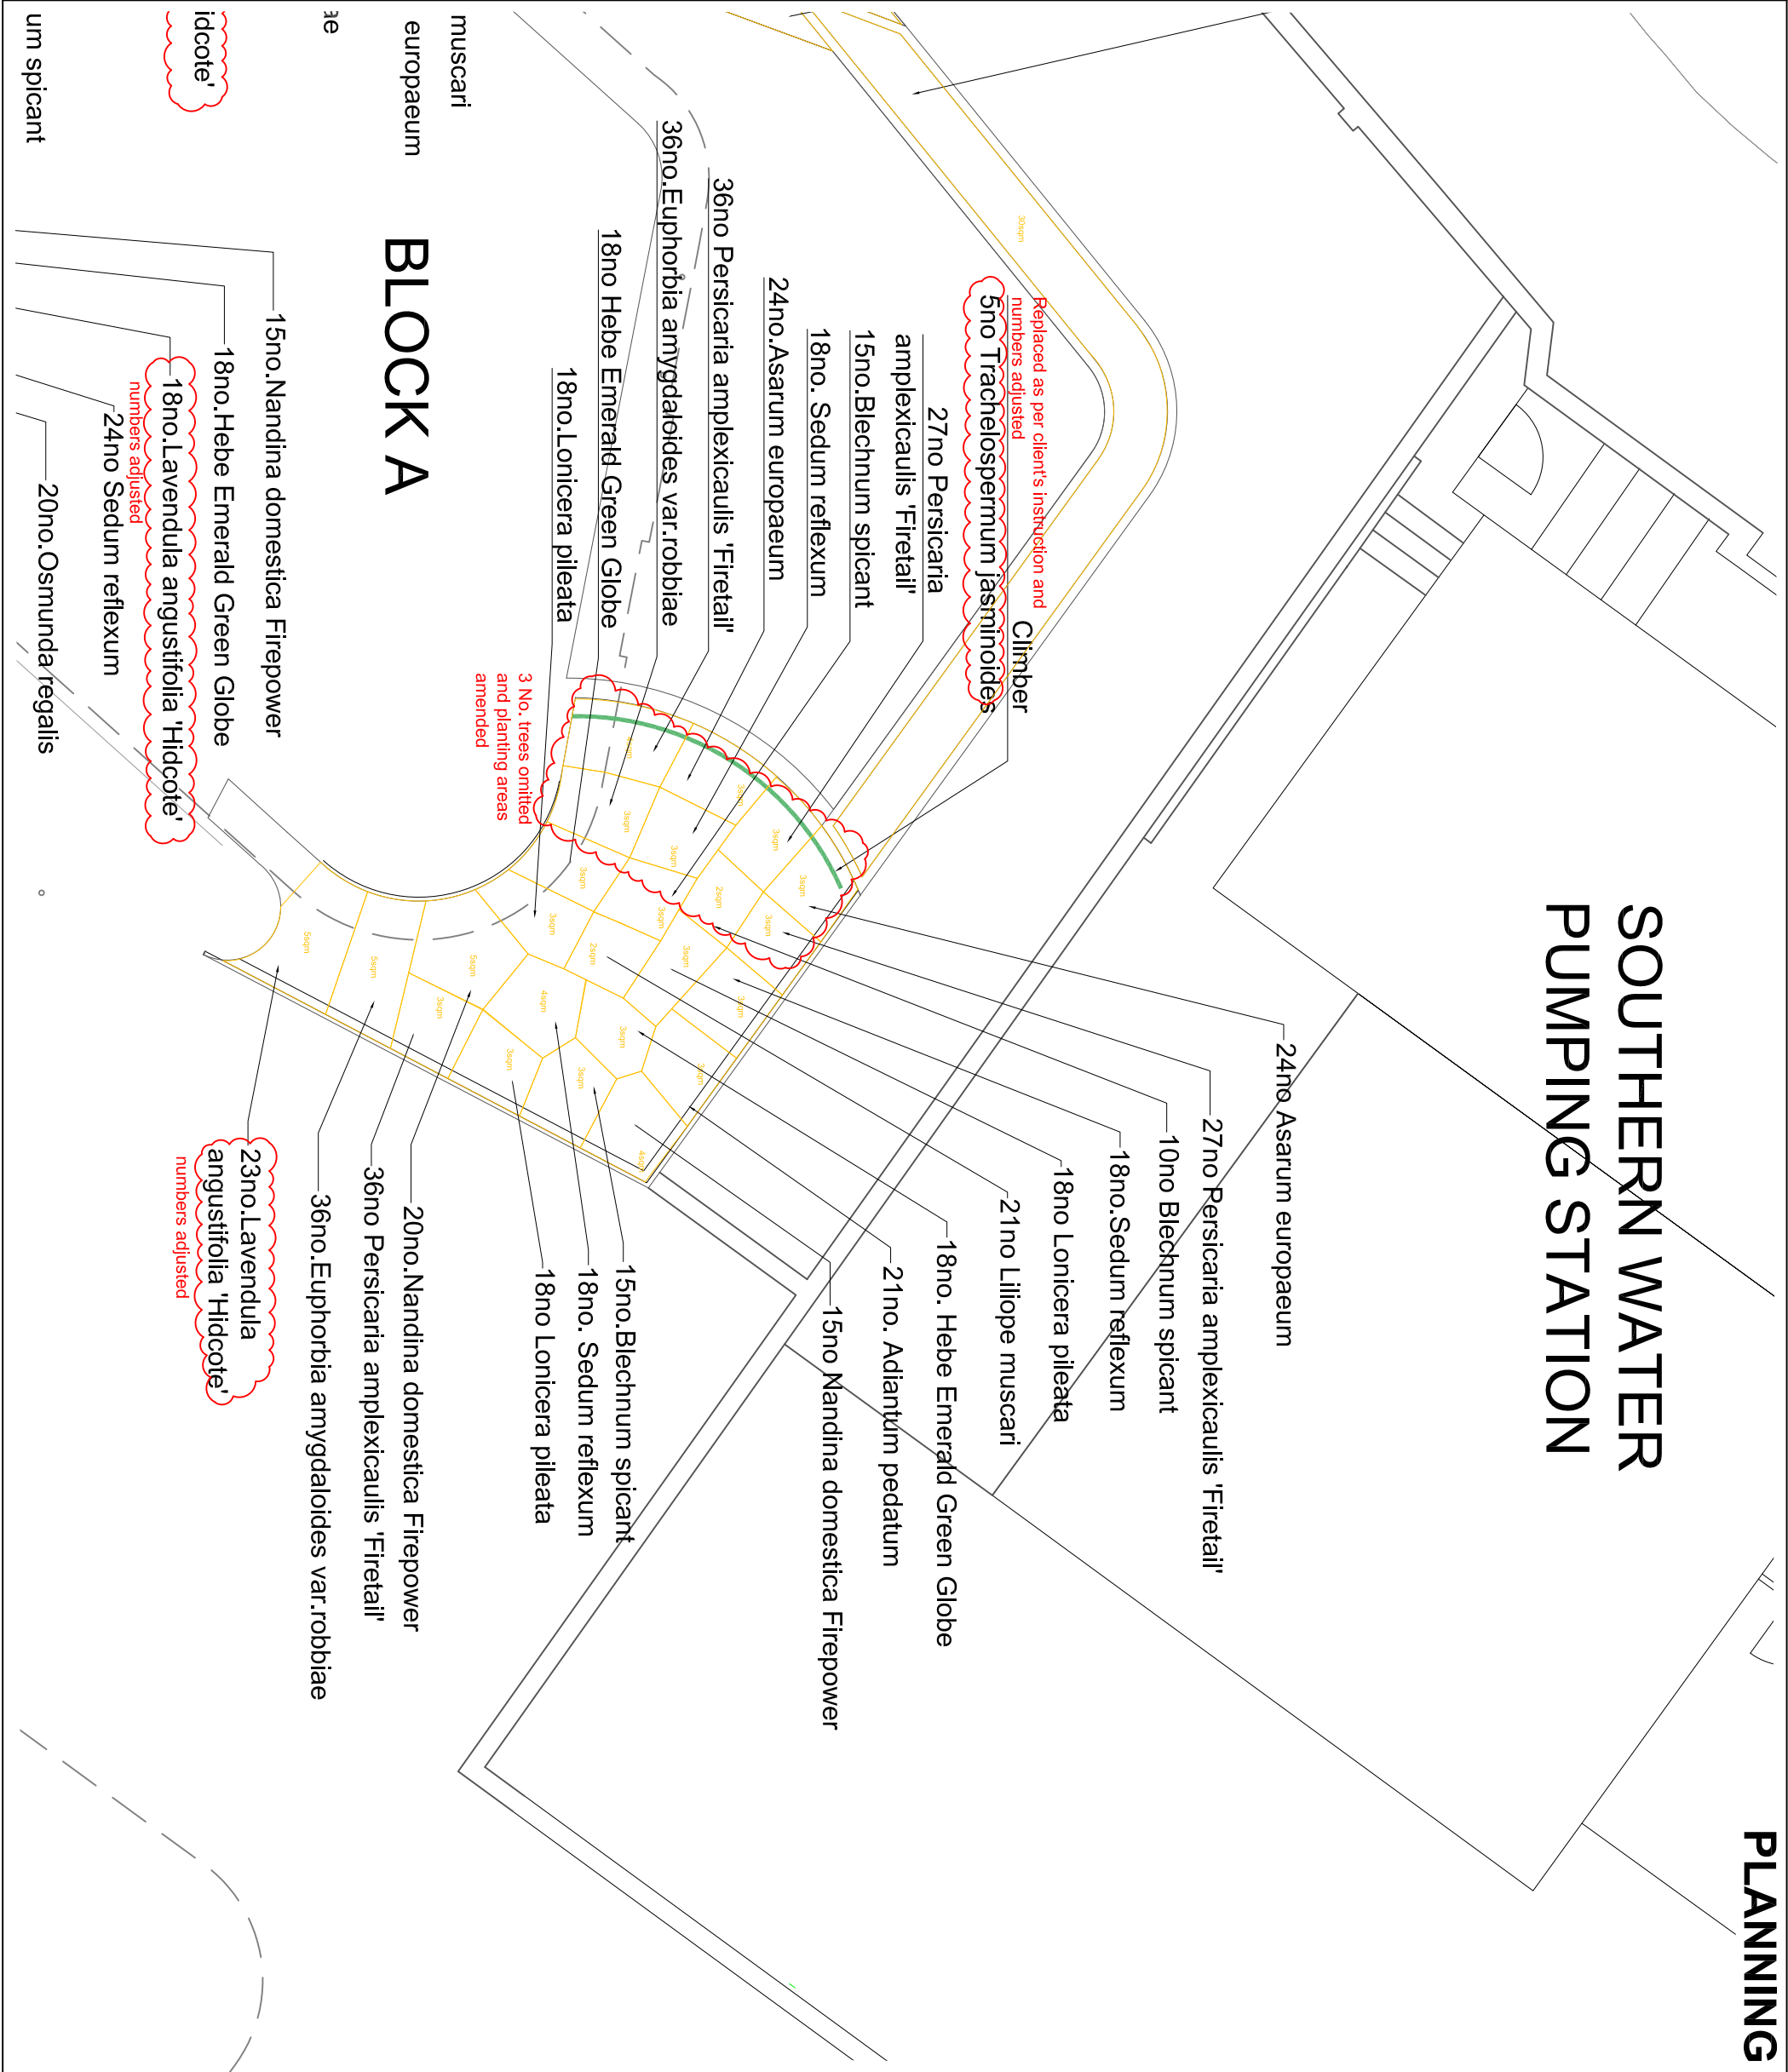

Scale bar is for planning submission purpose only




| | | | | |
|------|---|----|----|----------|
| P7 | Trees omitted, climbers species and planting numbers updated. Background updated. | YT | AR | 30/04/25 |
| P6 | Planting areas have been updated | YT | AR | 21/04/25 |
| P5 | Planting areas have been updated | YT | AR | 29/01/25 |
| NOTE | Issue for planning, scale bar shown. | YT | AR | 09/09/24 |
| P4 | Riverside planting has been revised | YT | AR | 12/08/24 |
| NOTE | Submitted for planning, subsequently advised by Medway Planning department 01/08/24, previous planning submissions (by others) to be withdrawn and landscape planning, prior to resubmission. Confirmed 11/08/24. | YT | AR | 31/07/24 |
| NOTE | Issue for planning | YT | AR | 31/07/24 |
| P3 | Ramp to Riverside has been updated | YT | AR | 27/07/24 |
| P2 | Tree species name has been amended | YT | AR | 21/07/24 |
| P1 | First Issue | YT | AR | 07/07/24 |
| Rev | Description | By | CB | Date |

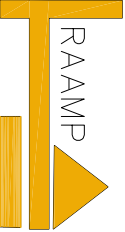



RAAMP
AND
MASTER PLANNERS

T: 07436 393167
E: andrerevill@raamp.co.uk



Client
MEDWAY DEVELOPMENT COMPANY LTD

Project
CHATHAM WATERFRONT RIBA STAGE4

Title
LANDSCAPE PLANTING PLAN BLOCK A

Status
PLANNING

Job Ref
RAAMP

RAAMP Drawing / Figure Number
18.037-RAAMP-V1-00-DR-L-0079-S3-P7

Drawn By
YT

PM/Checked by
AR

Scale @ A3
1:150@A3

Date Created
JULY 2024

Rev
18.037-RAAMP-V1-00-DR-L-0079-S3-P7